Annex 1

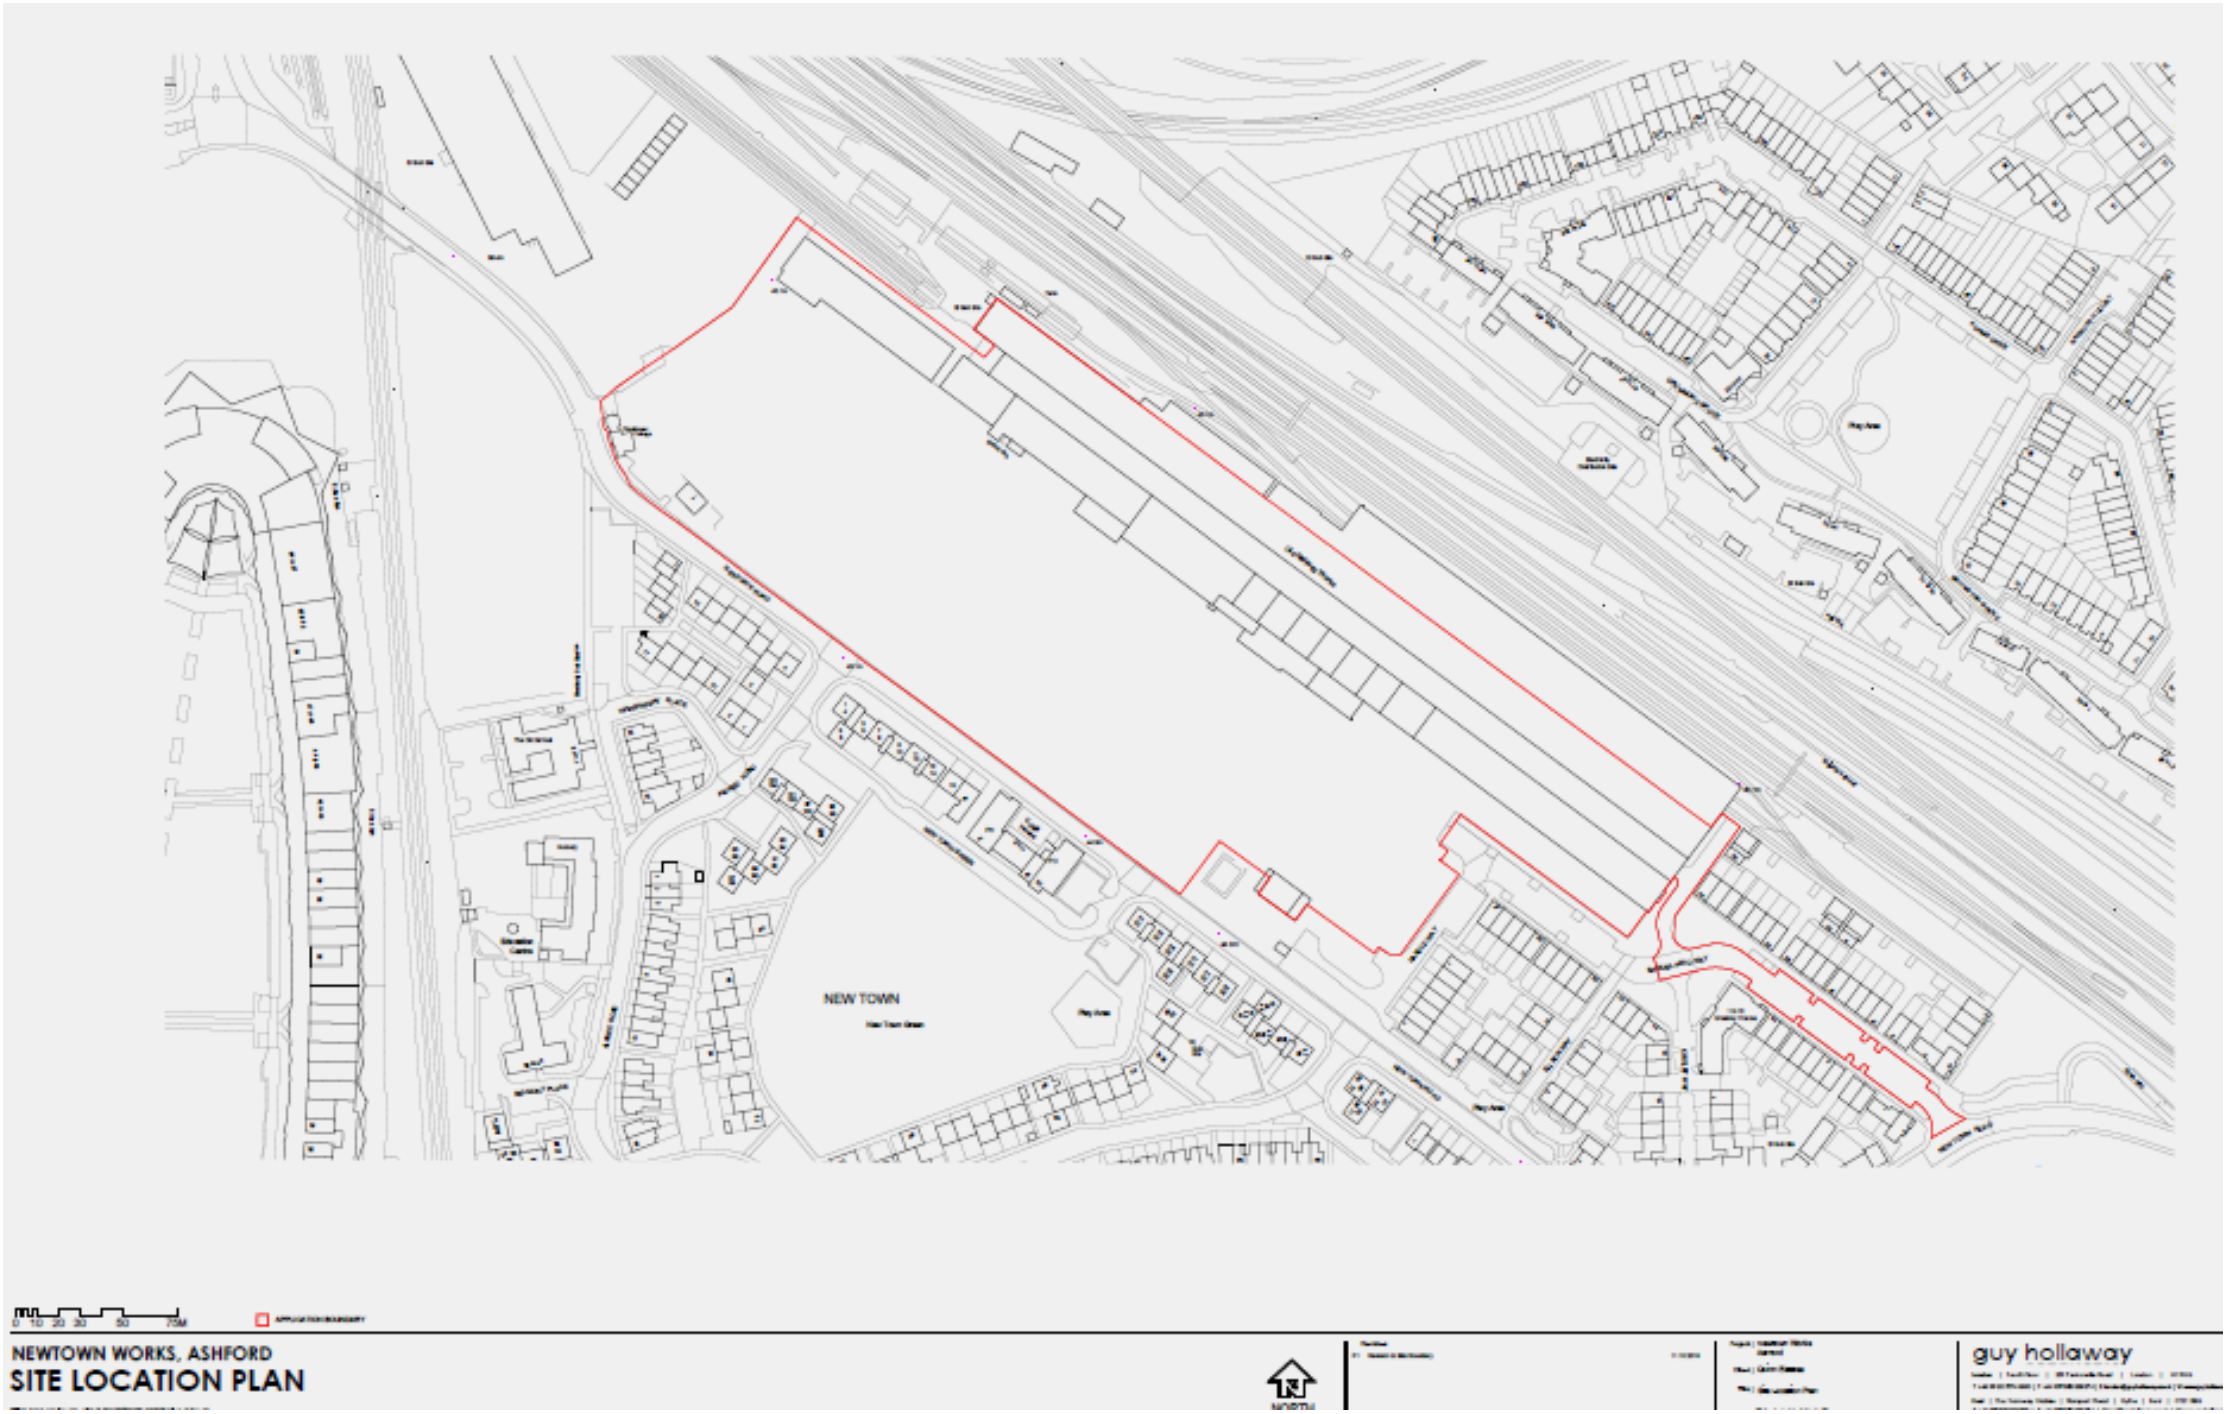
NEW TOWN
0 10 20 30 50 75M
NEWTOWN WORKS, ASHFORD
SITE LOCATION PLAN
NORTH
guy hollaway