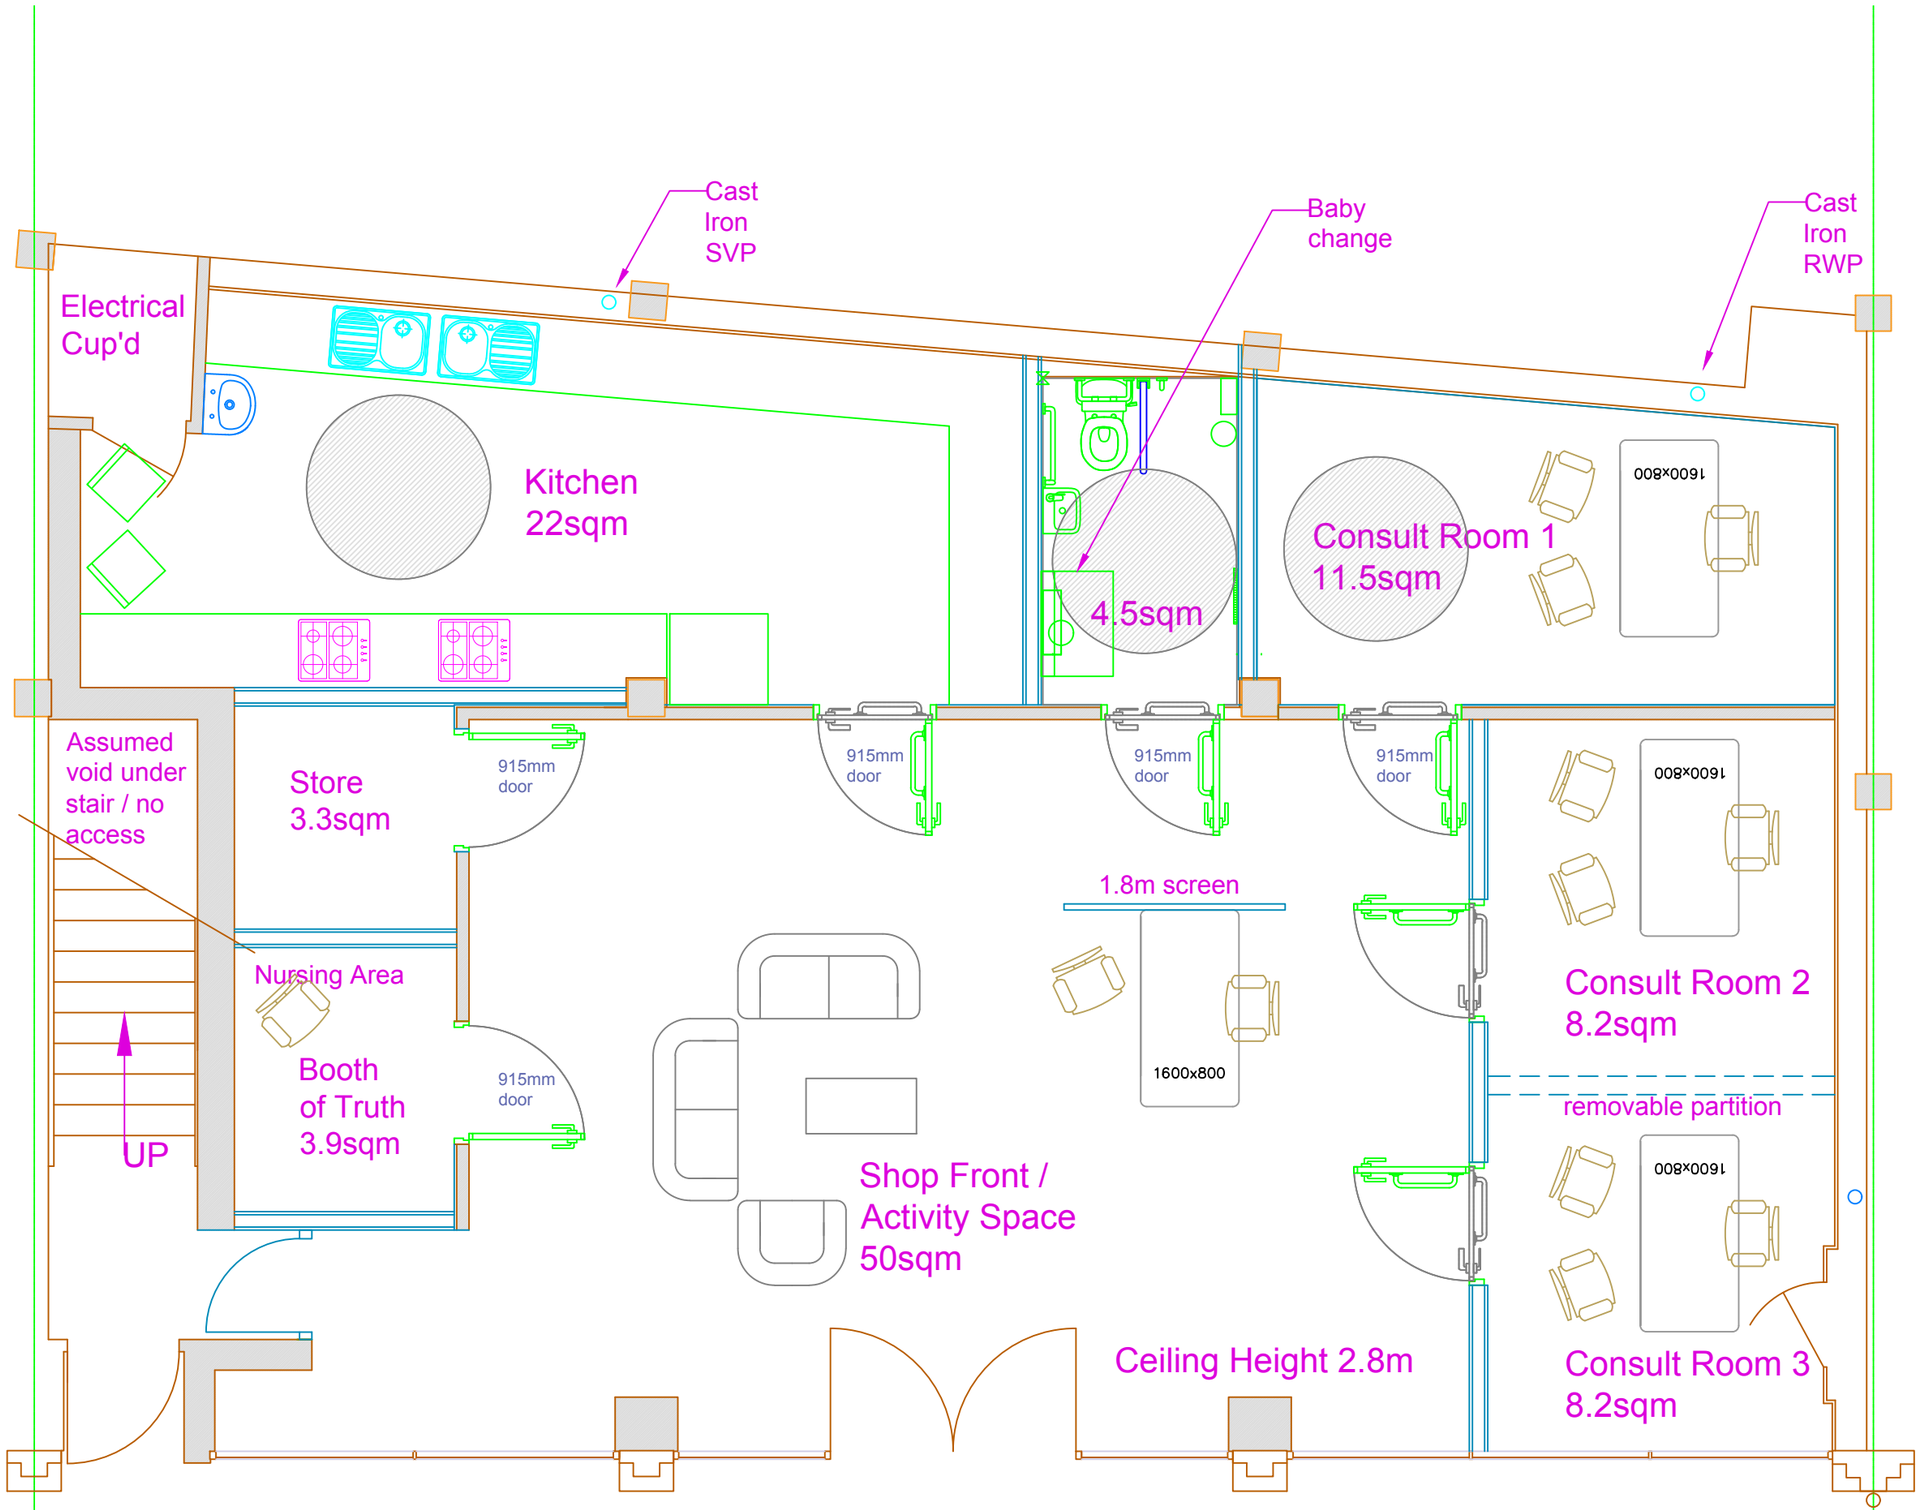

N

NOTES:

revisions date

-

project
ONE YOU RELOCATION
FROM 7 TO 25 PARK MALL

title
PROPOSED GROUND FLOOR PLAN

drwg	rev	scale	date
1U - 011	-	1:50@A3	SEPT 18

ASHFORD BOROUGH COUNCIL
CORPORATE PROPERTY & PROJECTS
Civic Centre, Tannery Lane, Ashford, Kent TN23 1PL
t: 01233 330427
f: 01233 330425
w: ashford.gov.uk

0 0.5 1 1.5 2 2.5 m
1:50

status
CONSULTATION