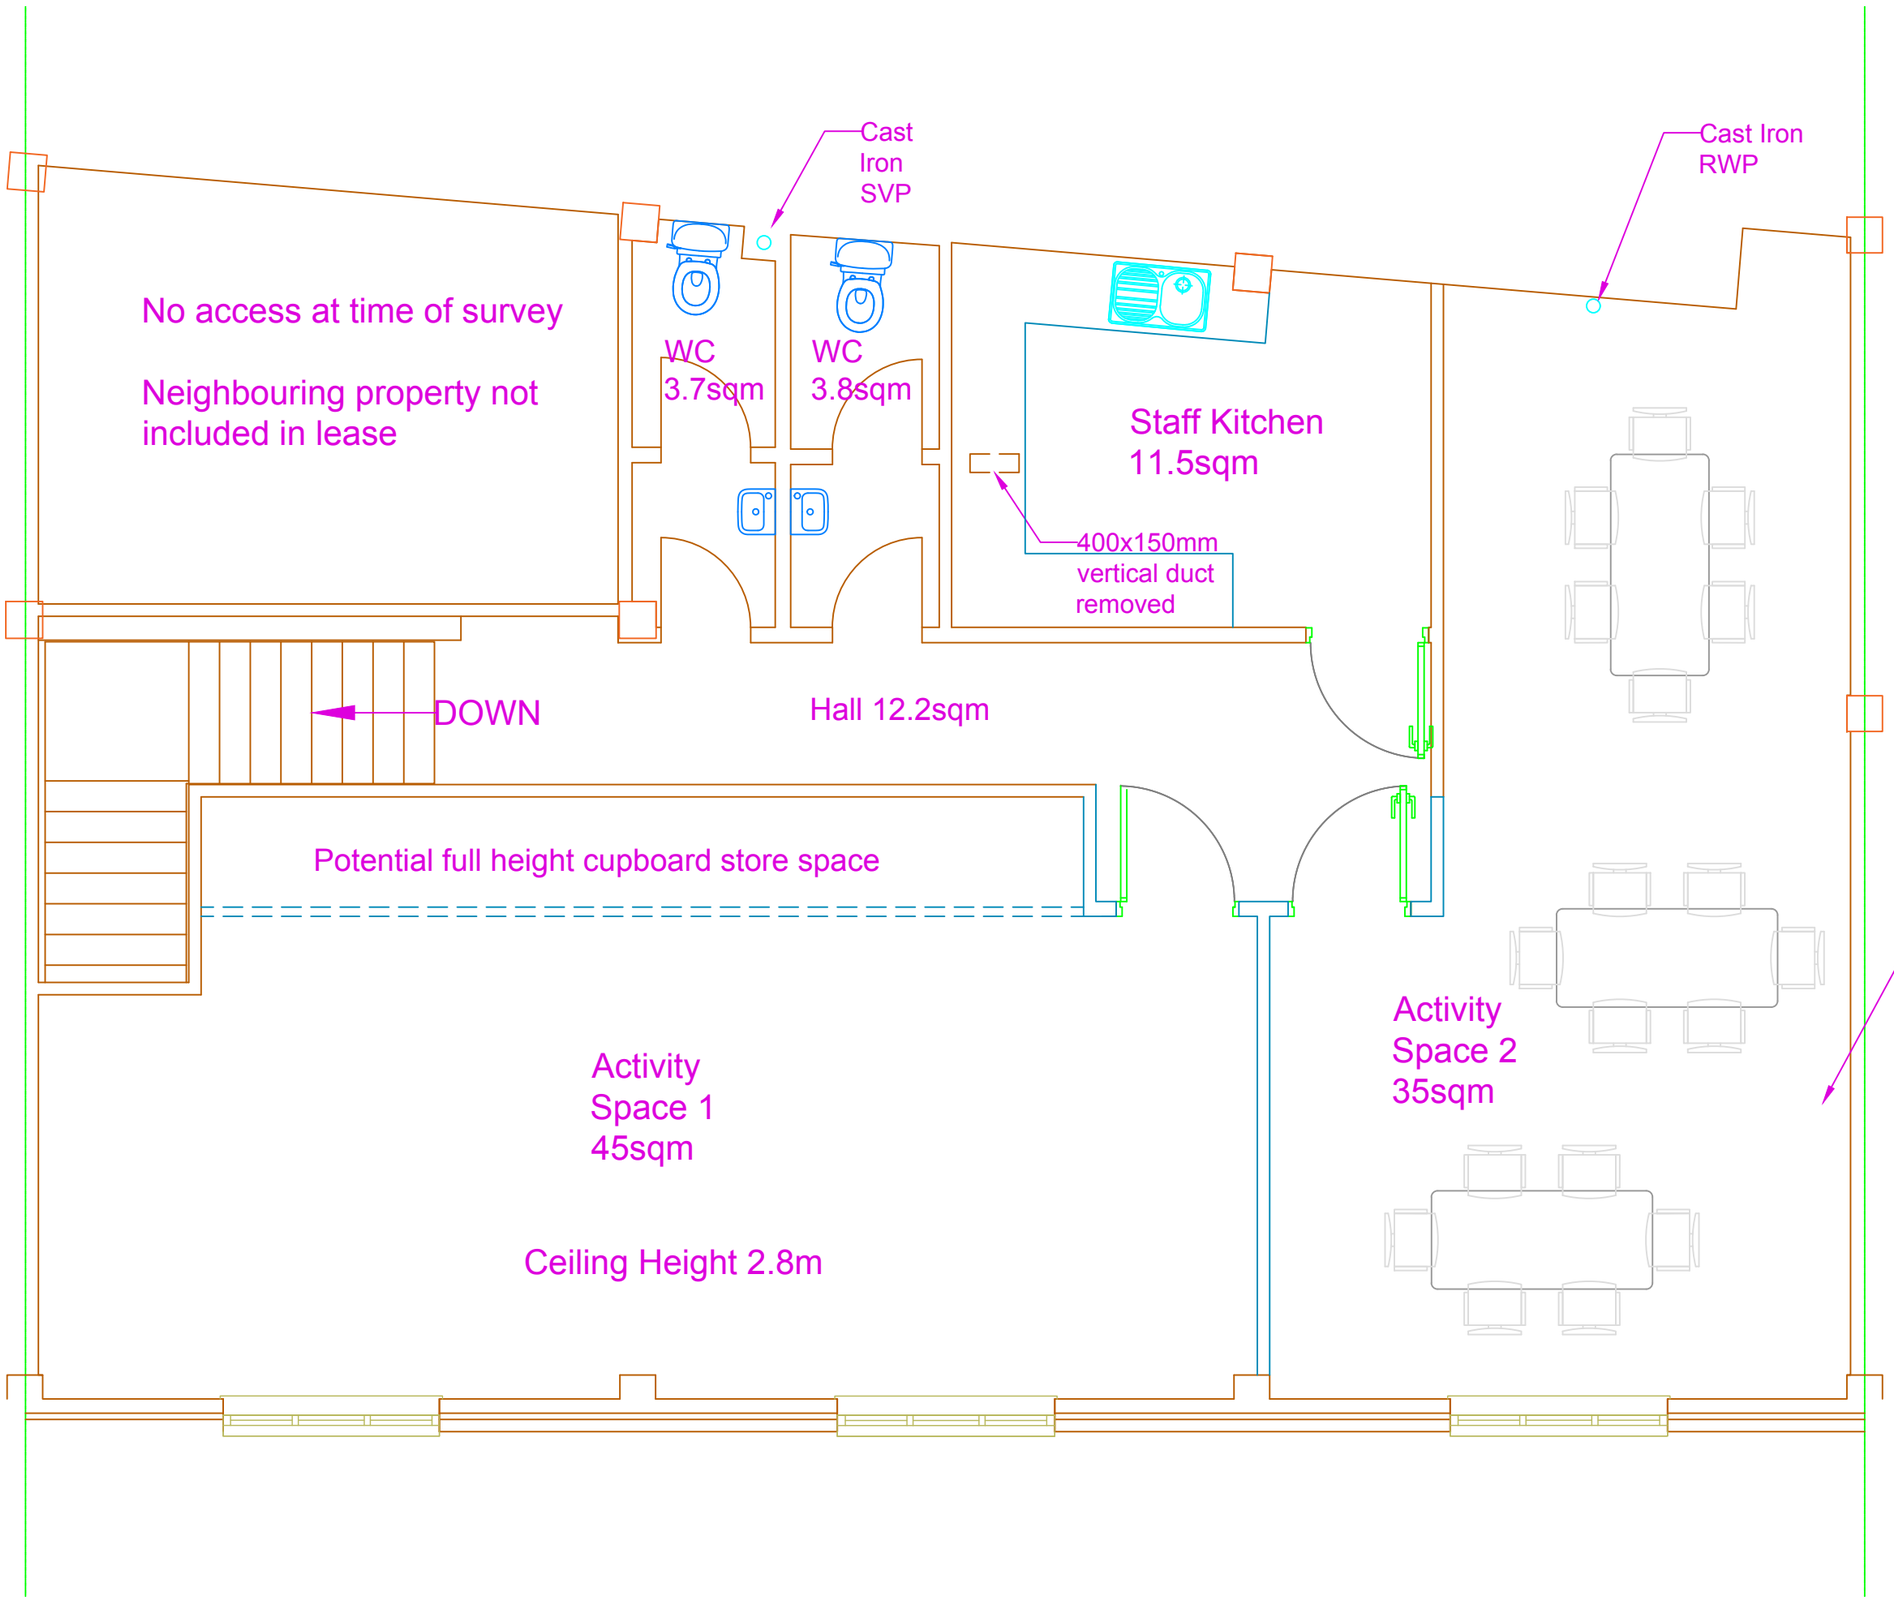

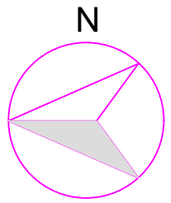

NOTES:

revisions date

project
ONE YOU RELOCATION
FROM 7 TO 25 PARK MALL

title
PROPOSED FIRST FLOOR PLAN

drwg	rev	scale	date
1U - 010	-	1:50@A3	SEPT 18

ASHFORD BOROUGH COUNCIL

CORPORATE PROPERTY & PROJECTS

Civic Centre, Tannery Lane, Ashford, Kent TN23 1PL
t: 01233 330427
f: 01233 330425
w: ashford.gov.uk

0 0.5 1 1.5 2 2.5 m
1:50

status
CONSULTATION